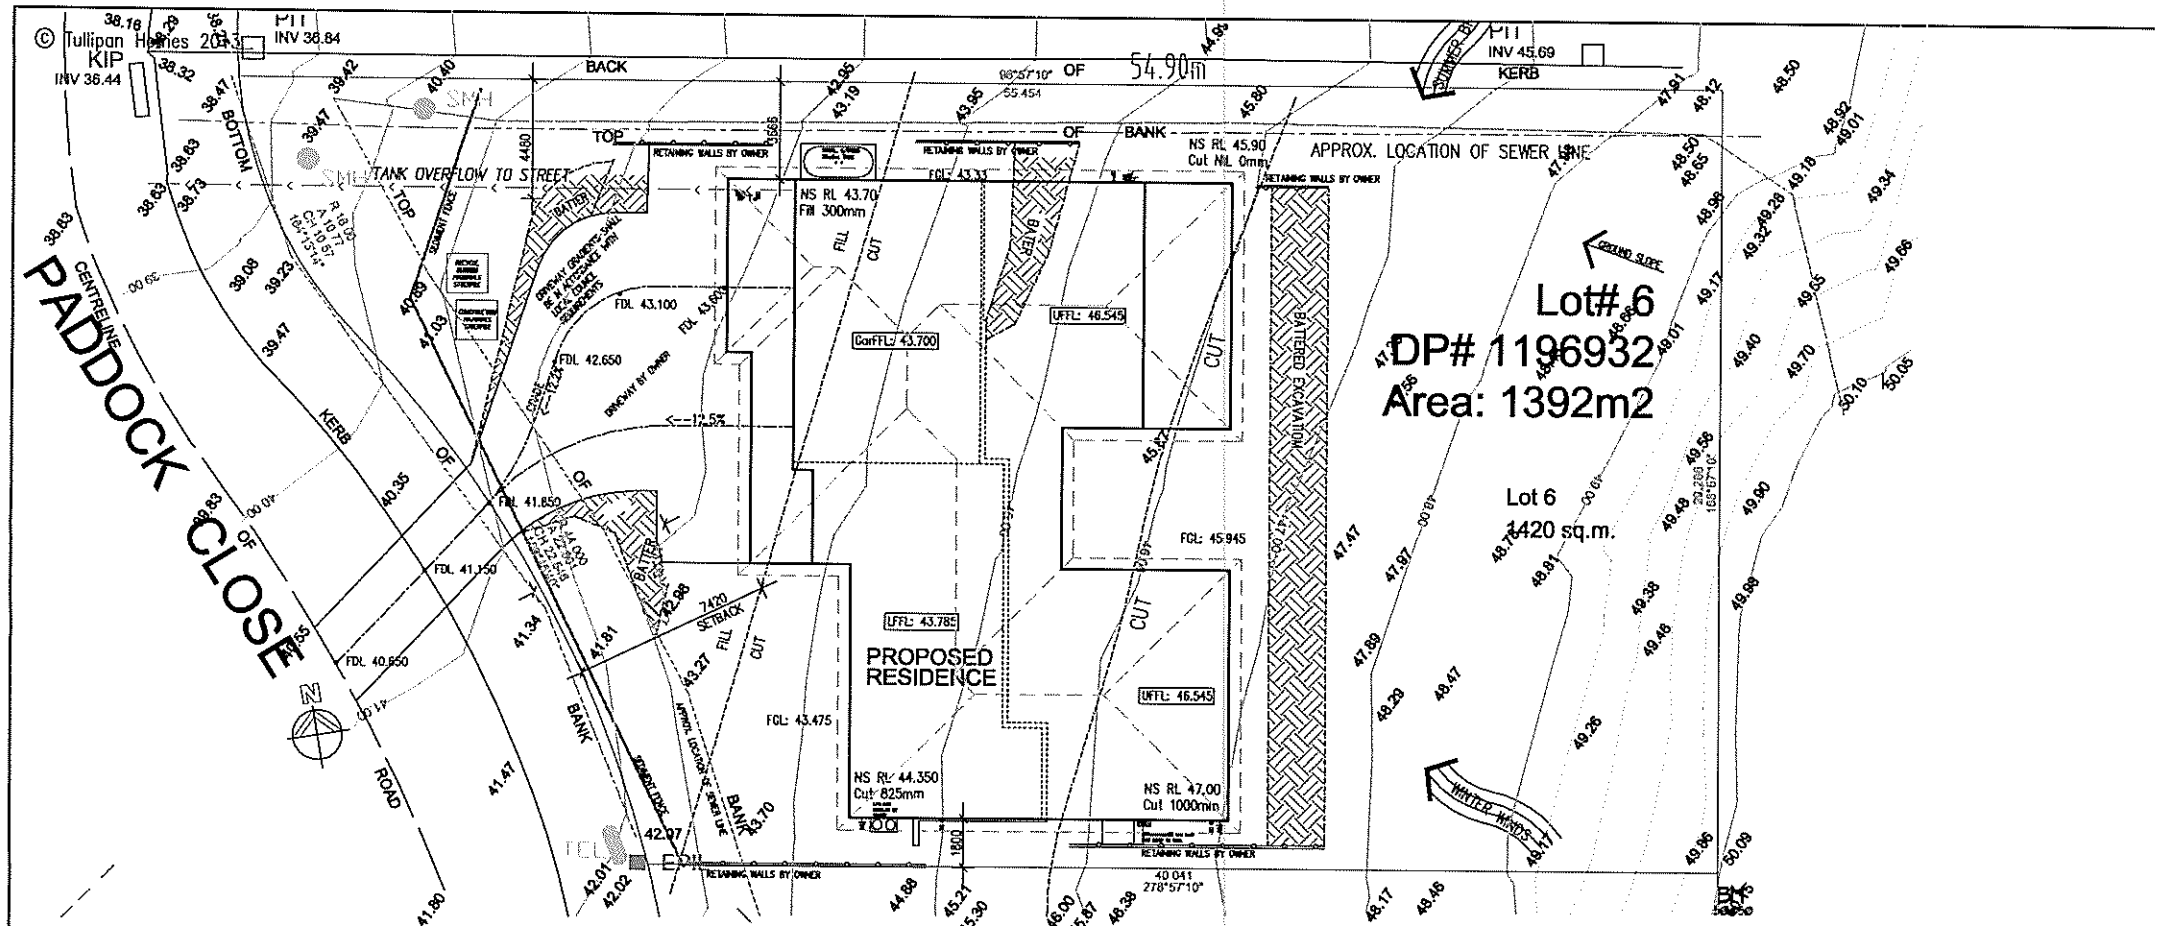

© Tullipan Homes 2013
Copyright: All Tullipan Homes designs, plans, drawings, and sketches are protected by the Commonwealth Copyright Act 1968 and any attempt to copy, use or reproduce the same, in whole or in part, will result in legal proceedings.

CLIENT	J. & C. MANTILLA
JOB	PROPOSED RESIDENCE
LOCATION	Lot 6 PADDOCK CLOSE ELERMORE VALE

- BUILDER TO CHECK ALL DETAILS AND DIMENSIONS PRIOR TO CONSTRUCTION.
- FIGURED DIMENSIONS TAKE PREFERENCE OVER SCALE.

SHEET	DATE	DWG No.
Advertising	26.08.2014	6269-WD3

plan prepared by
BUILDTECH DESIGN & DEVELOPMENT
ACCREDITED BUILDING DESIGNERS ABN 54 539 725 979
Suite 18 – No.1 RELIANCE DRIVE.
TUGGERAH N.S.W.2259
ph.4351 8988
fax.4353 8655
email:buildtech@ozi.net.au
bda Membership No. 930099

Lic. No. 131446C
TULLIPAN HOMES PTY LTD
PH 02 4353 8644
FAX 02 4353 8655
Suite 18, 1 Reliance Dr
Tuggerah Business Park
Tuggerah NSW 2259
PO Box 5148
CHITAWAY BAY NSW 2261
www.tullipanhomes.com.au
www.splitlevelhomes.com.au